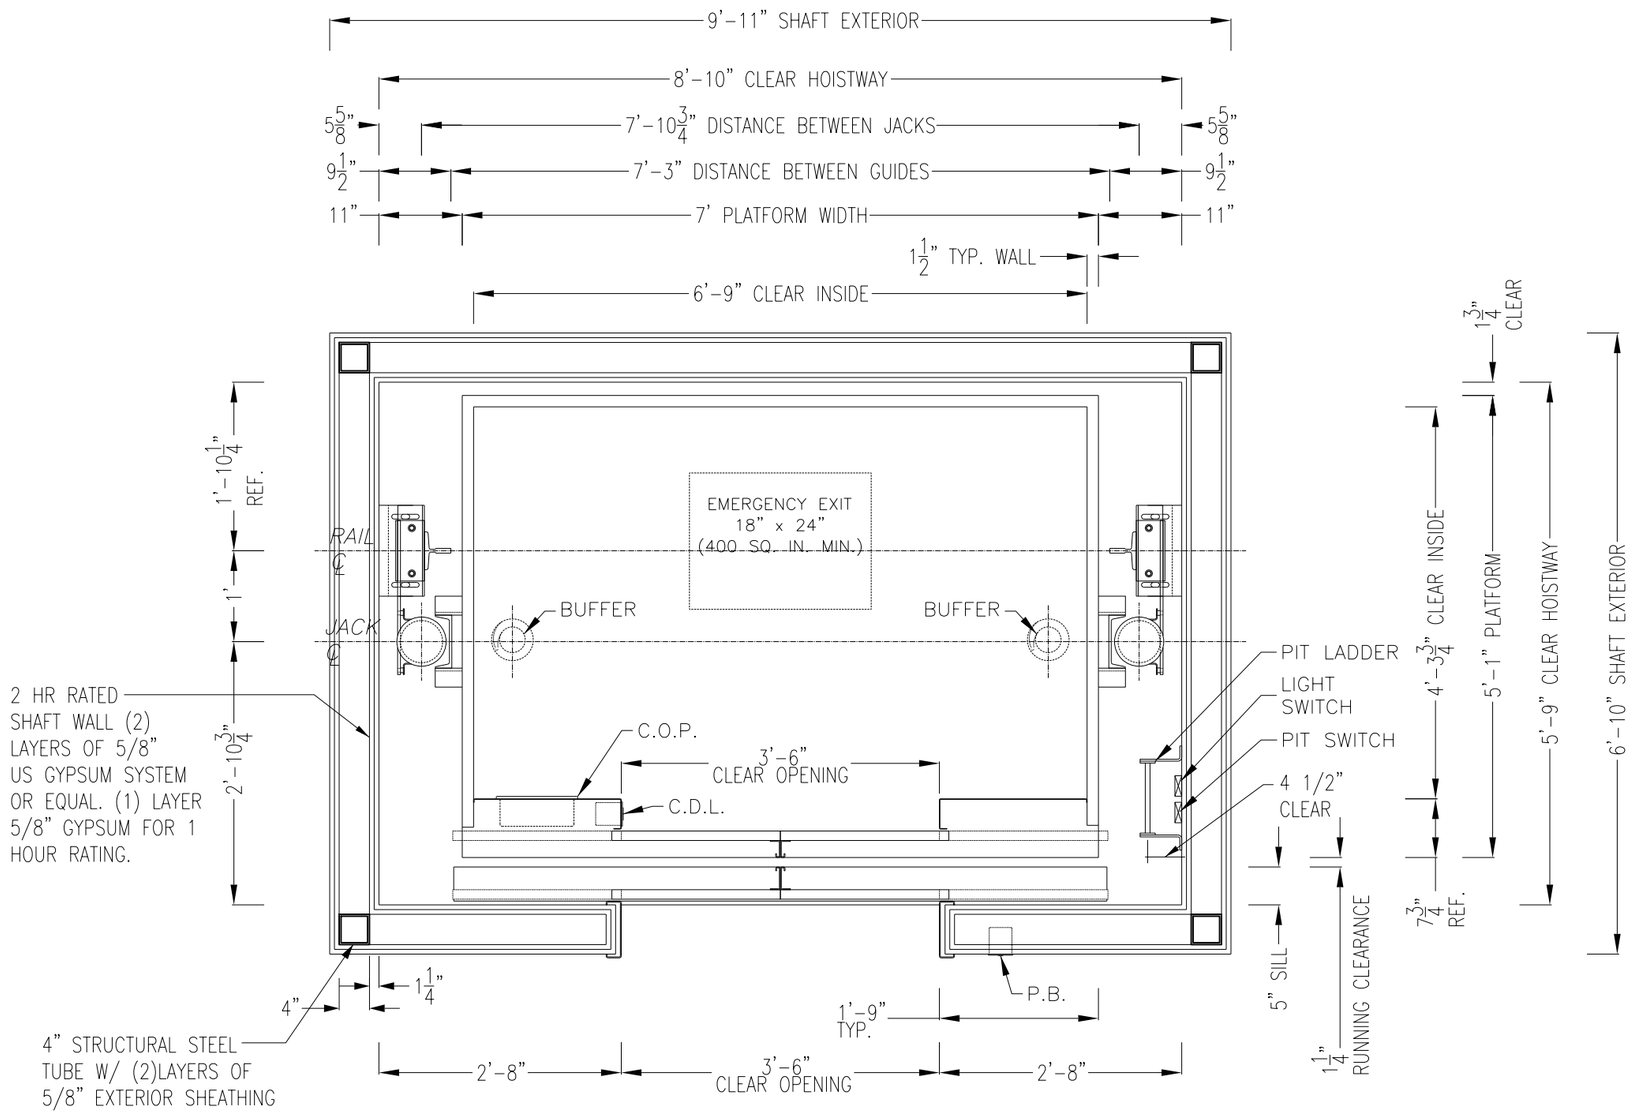

HOISTWAY PLAN

DUAL TELESCOPIC MRL
HYDRAULIC ELEVATOR
CAPACITY: 2500 LBS.
FRONT OPENING - CENTER

ISSUE DATE:

HOISTWAY & CAR PLAN

SIZE | REV | REV. DATE | FILE NO.

SCALE: AS SHOWN | DATE: MARCH 1, 2021 | DWG NO.

RESOLUTE ELEVATOR
2309 AIRPARK DR., BURLINGTON, NC 27215
PHONE: (919)-903-0189 FAX: (336)-232-9789
E-Mail: Info@resoluteelevator.com
Web page: www.ResoluteElevator.com